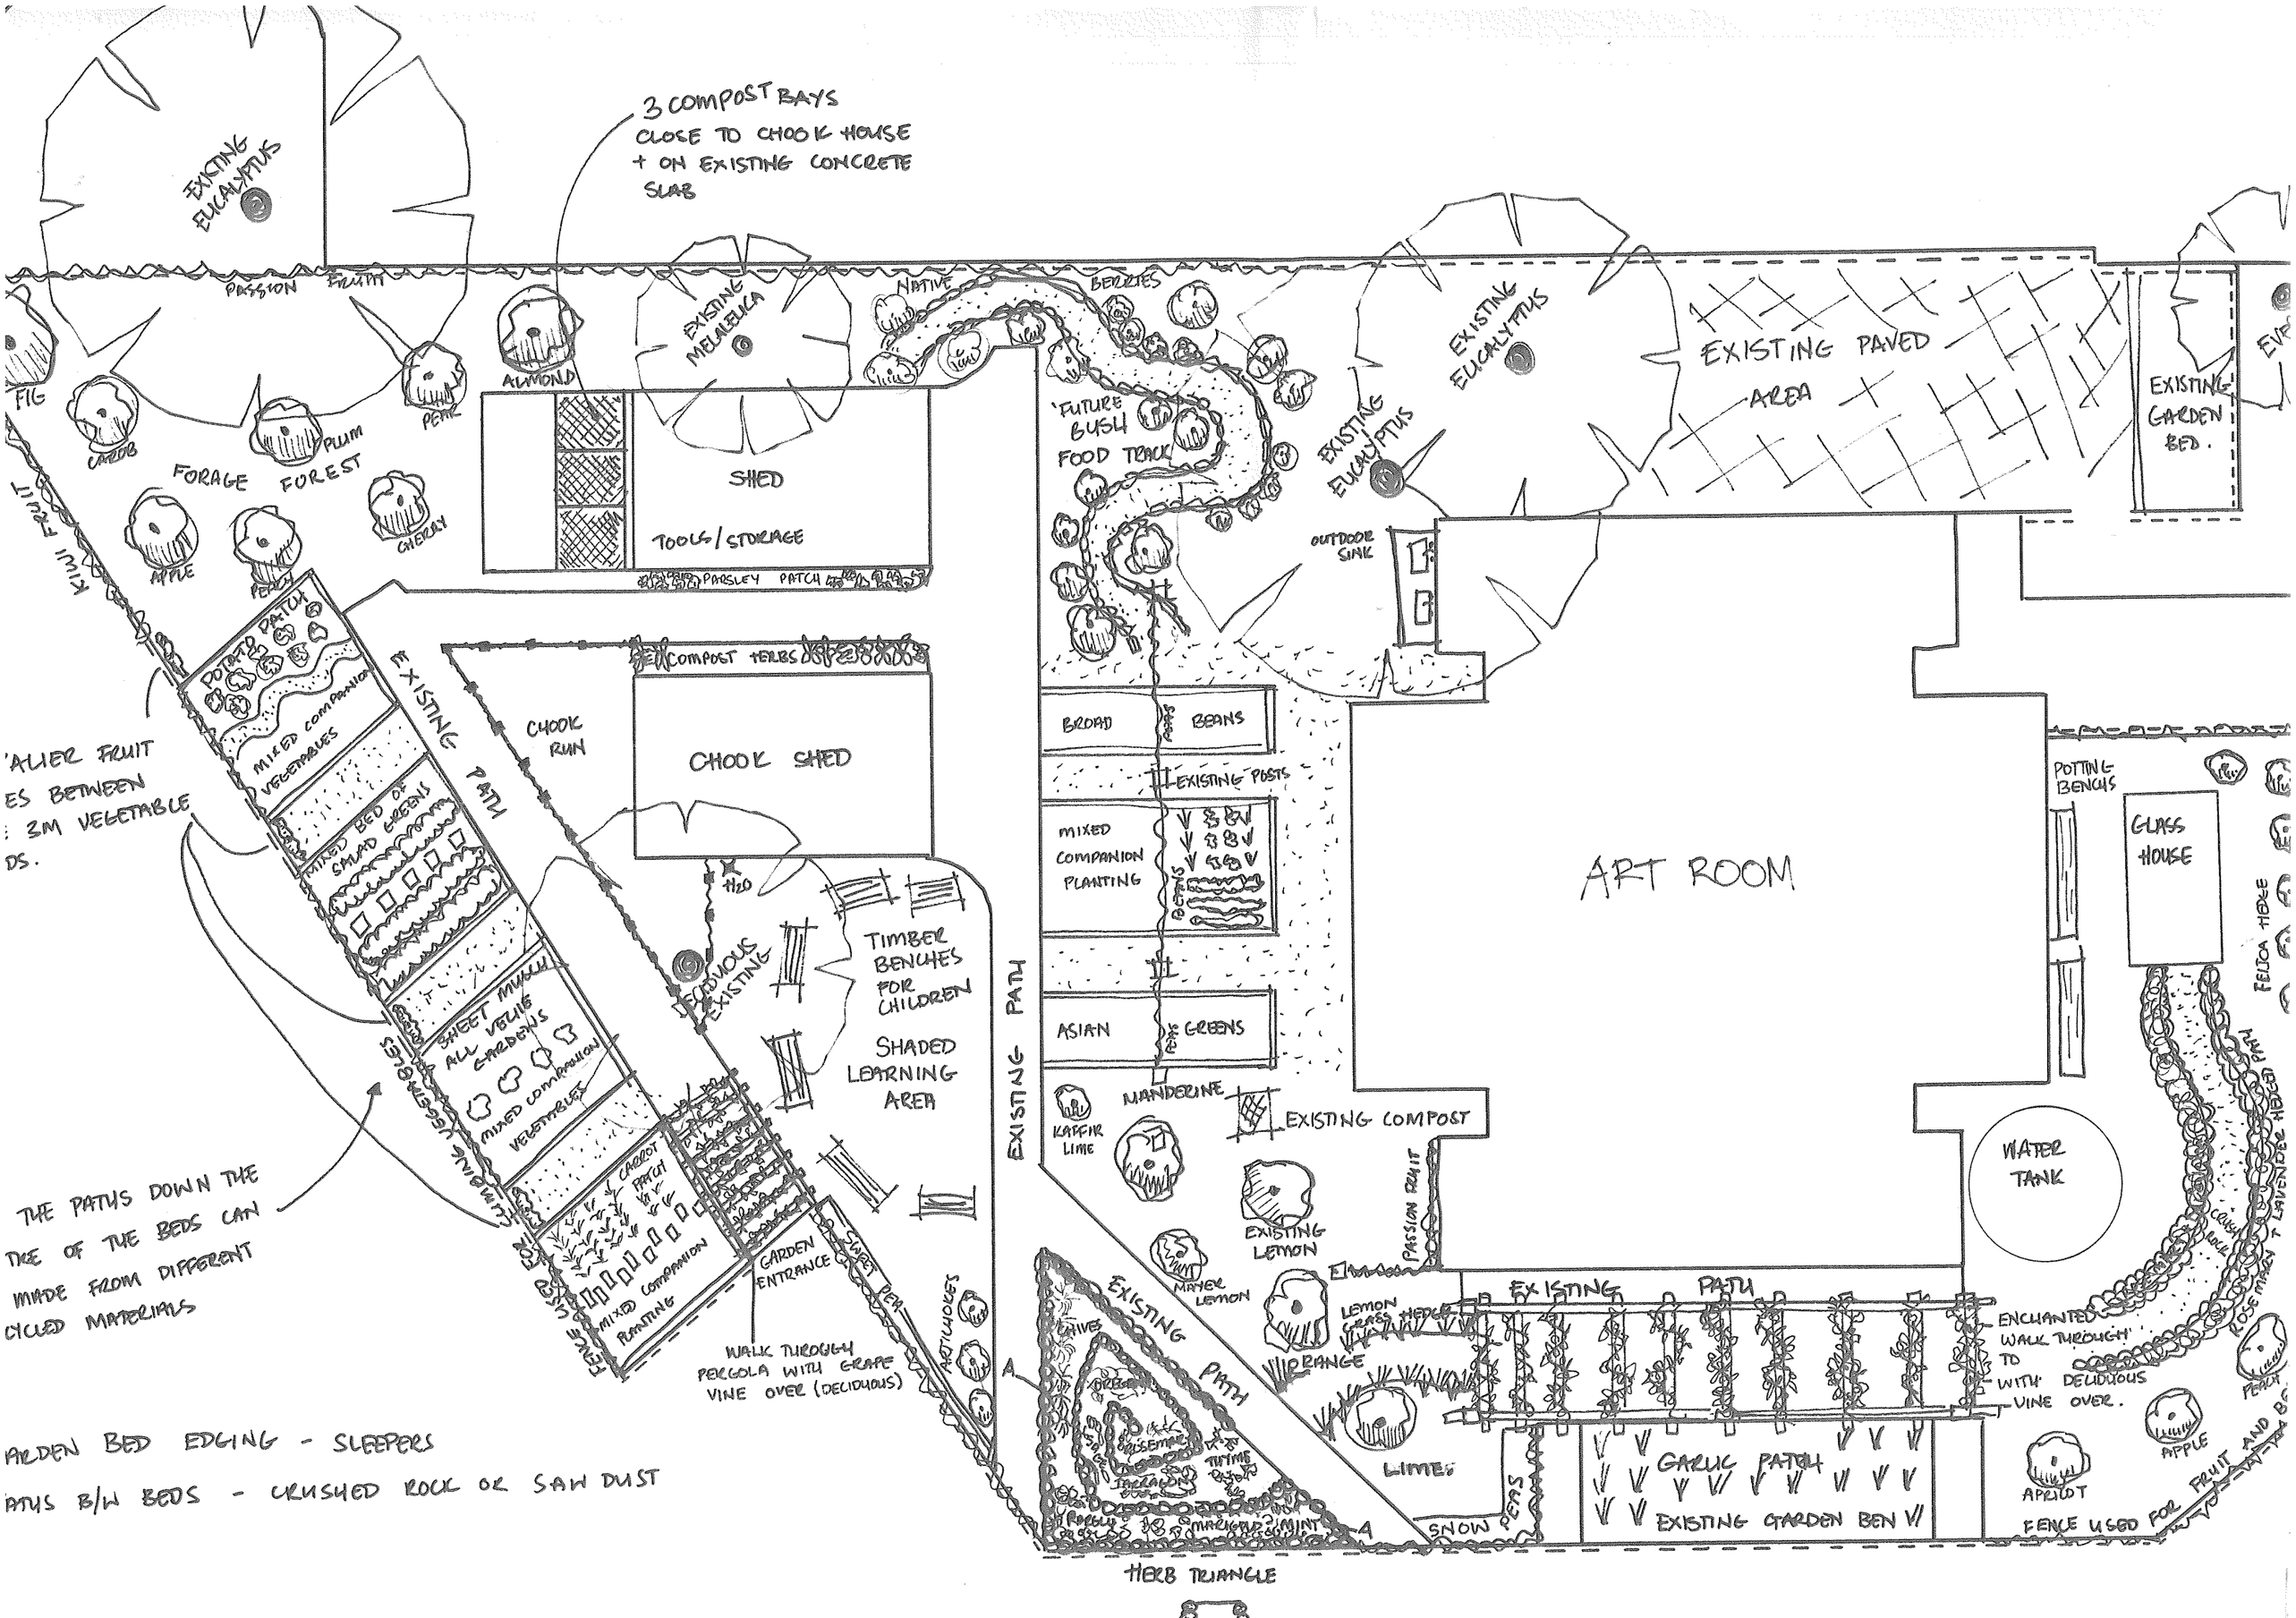
3 COMPOST BAYS
CLOSE TO CHOOK HOUSE
+ ON EXISTING CONCRETE
SLAB
EXISTING EUCALYPTUS
PASSION FRUIT
FIG
CARDOB
PLUM
PEAR
FORAGE FOREST
CHERRY
APPLE
PEACH
KIWI FRUIT
ALMOND
EXISTING MELALEUCA
SHED
TOOLS / STORAGE
PARSLEY PATCH
NATIVE BERRIES
FUTURE BUSH FOOD TRACK
EXISTING EUCALYPTUS
EXISTING EUCALYPTUS
OUTDOOR SINK
EXISTING PAVED AREA
EXISTING GARDEN BED.
POTATO PATCH
MIXED COMPANION VEGETABLES
MIXED BED OF SALAD GREENS
SHEET MULCH ALL VEGIE GARDENS
MIXED COMPANION VEGETABLES
CARROT PATCH
MIXED COMPANION PLANTING
EXISTING PATH
COMPOST HERBS
CHOOK RUN
CHOOK SHED
H2O
DECIDUOUS EXISTING
TIMBER BENCHES FOR CHILDREN
SHADED LEARNING AREA
GARDEN ENTRANCE
WALK THROUGH PERGOLA WITH GRAPE VINE OVER (DECIDUOUS)
SWEET PEA
ARTICHOKES
FENCE USED
'ALIER FRUIT
ES BETWEEN
: 3M VEGETABLE
DS.
THE PATHS DOWN THE
TRE OF THE BEDS CAN
MADE FROM DIFFERENT
CYCLED MATERIALS
ARDEN BED EDGING - SLEEPERS
ATHS B/W BEDS - CRUSHED ROCK OR SAW DUST
BROAD BEANS
EXISTING POSTS
MIXED COMPANION PLANTING
BEANS
ASIAN GREENS
MANDERINE
KAFFIR LIME
EXISTING COMPOST
ART ROOM
POTTING BENCHS
GLASS HOUSE
FEIJOA HEDGE
WATER TANK
EXISTING LEMON
PASSION FRUIT
MAYER LEMON
LEMON GRASS
HEDGE
ORANGE
LIMES
EXISTING PATH
ENCHANTED WALK THROUGH TO WITH DELIDUOUS VINE OVER.
GARLIC PATCH
EXISTING GARDEN BEN
SNOW PEAS
APRICOT
APPLE
PEACH
FENCE USED FOR FRUIT AND B
ROSEMARY
LAVENDER
HEDGE
CHIVES
OREGANO
ROSEMARY
THYME
TARRAGON
POPPY
MARIGOLD
MINT
HERB TRIANGLE
A
A